Figure 8-3: Project Phasing Plan - Phase 3 Projects (2032-2040)

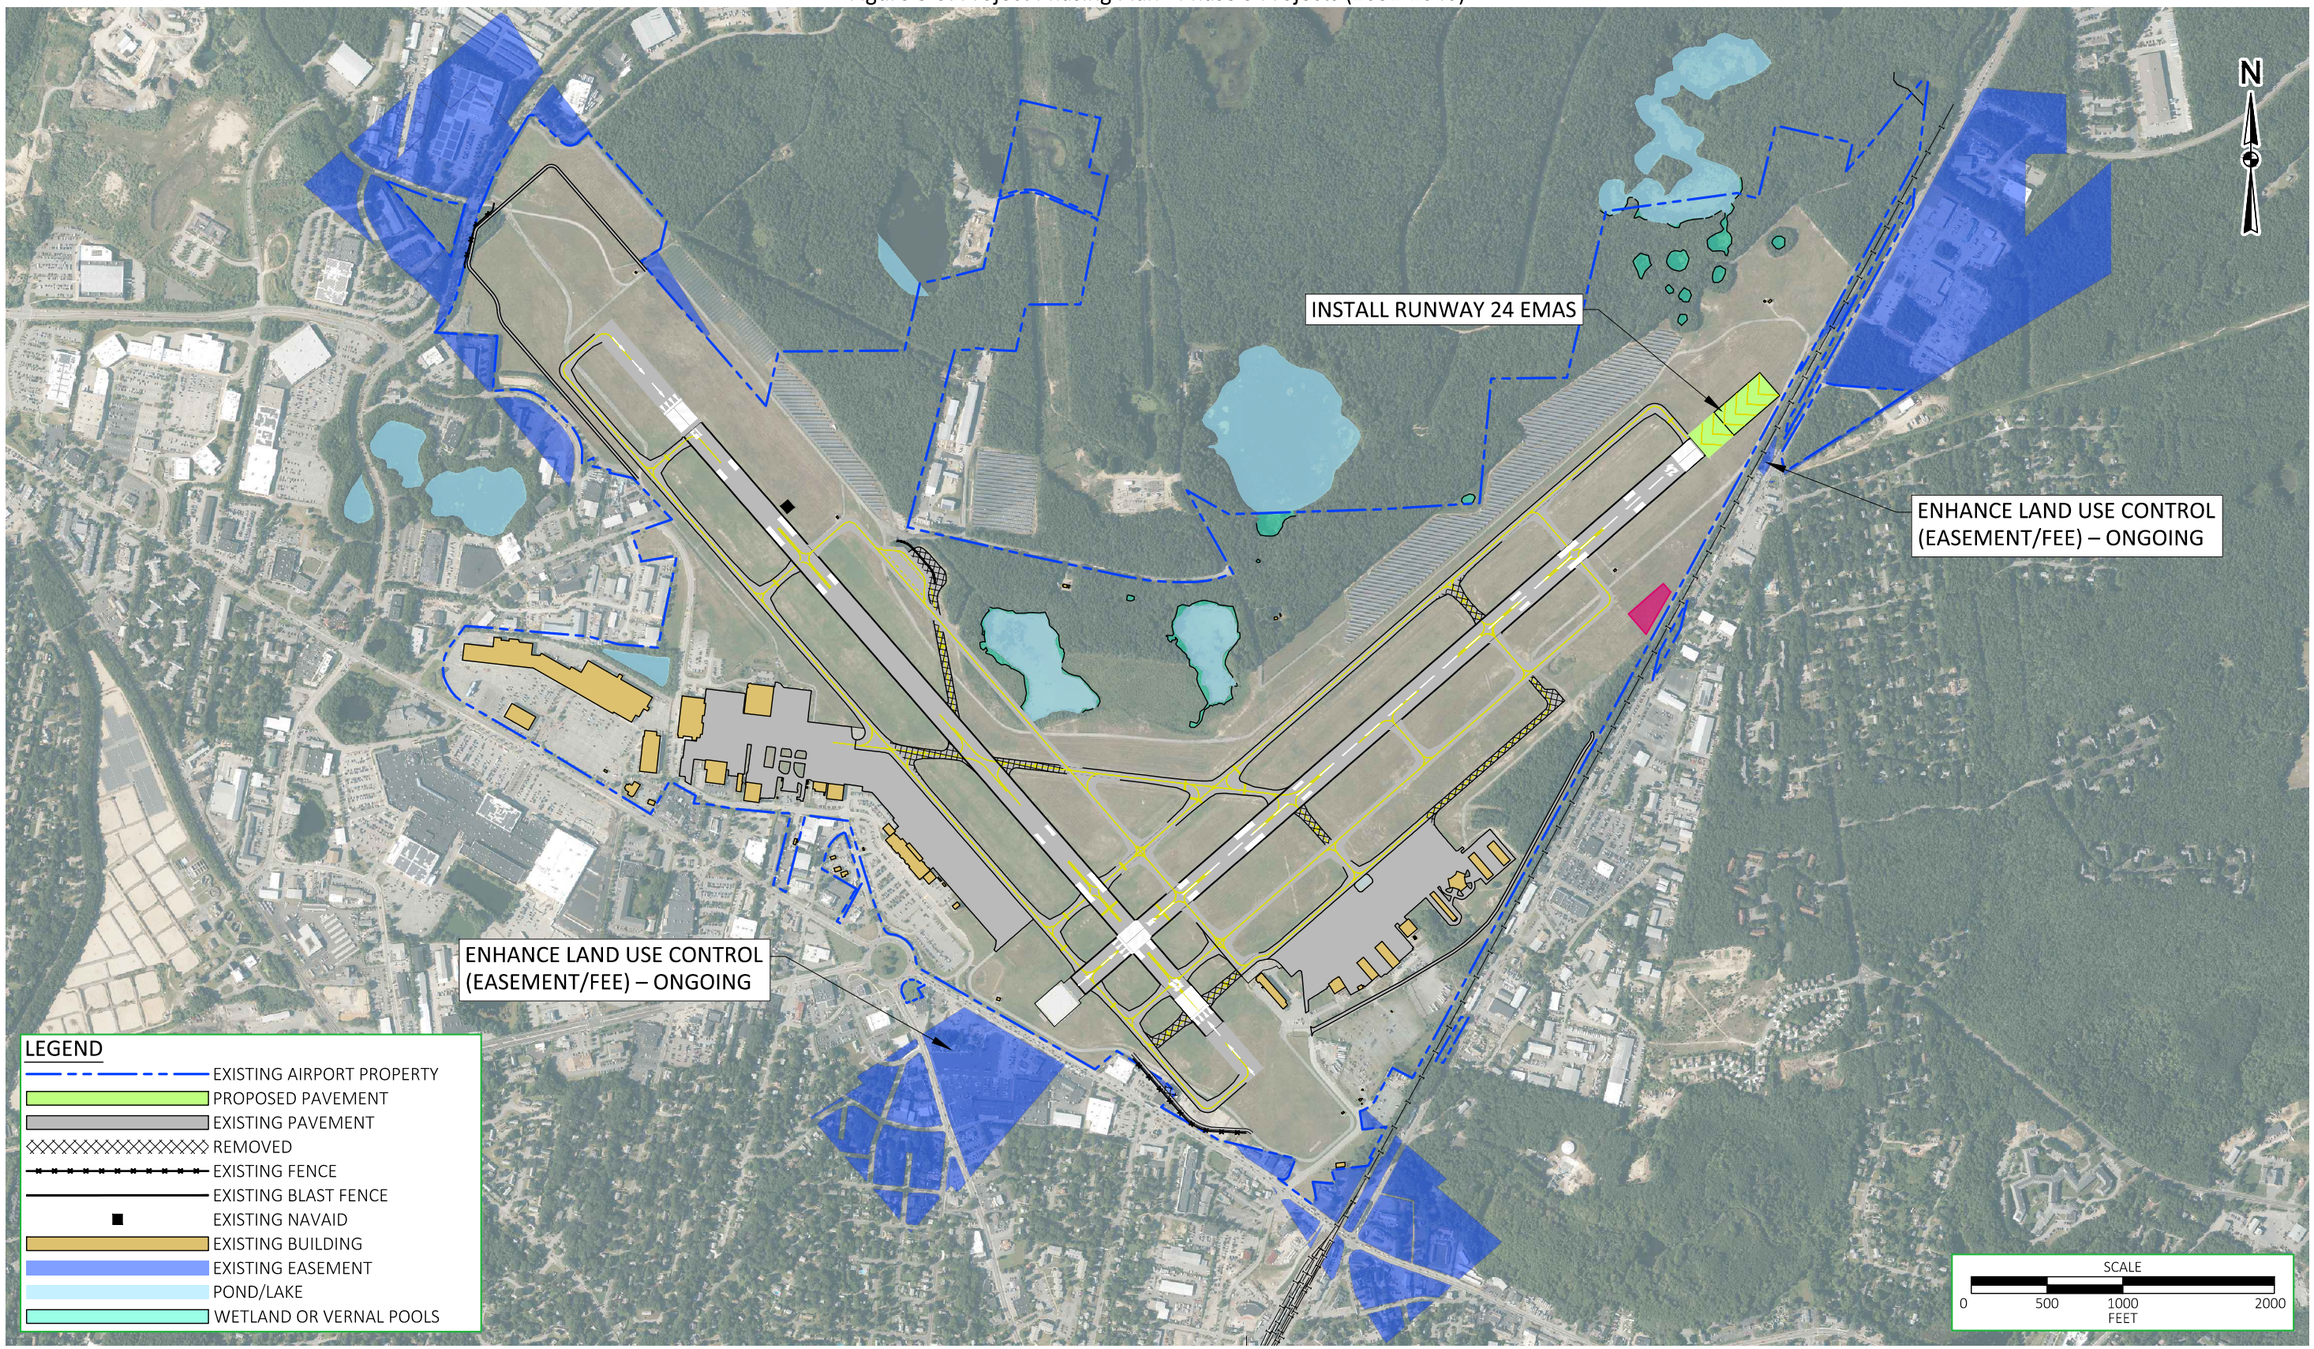

K:\Barnstable\T-18462.05 HYA Master Plan\Draw\Drawings\Figures\PHASING PLAN.dwg